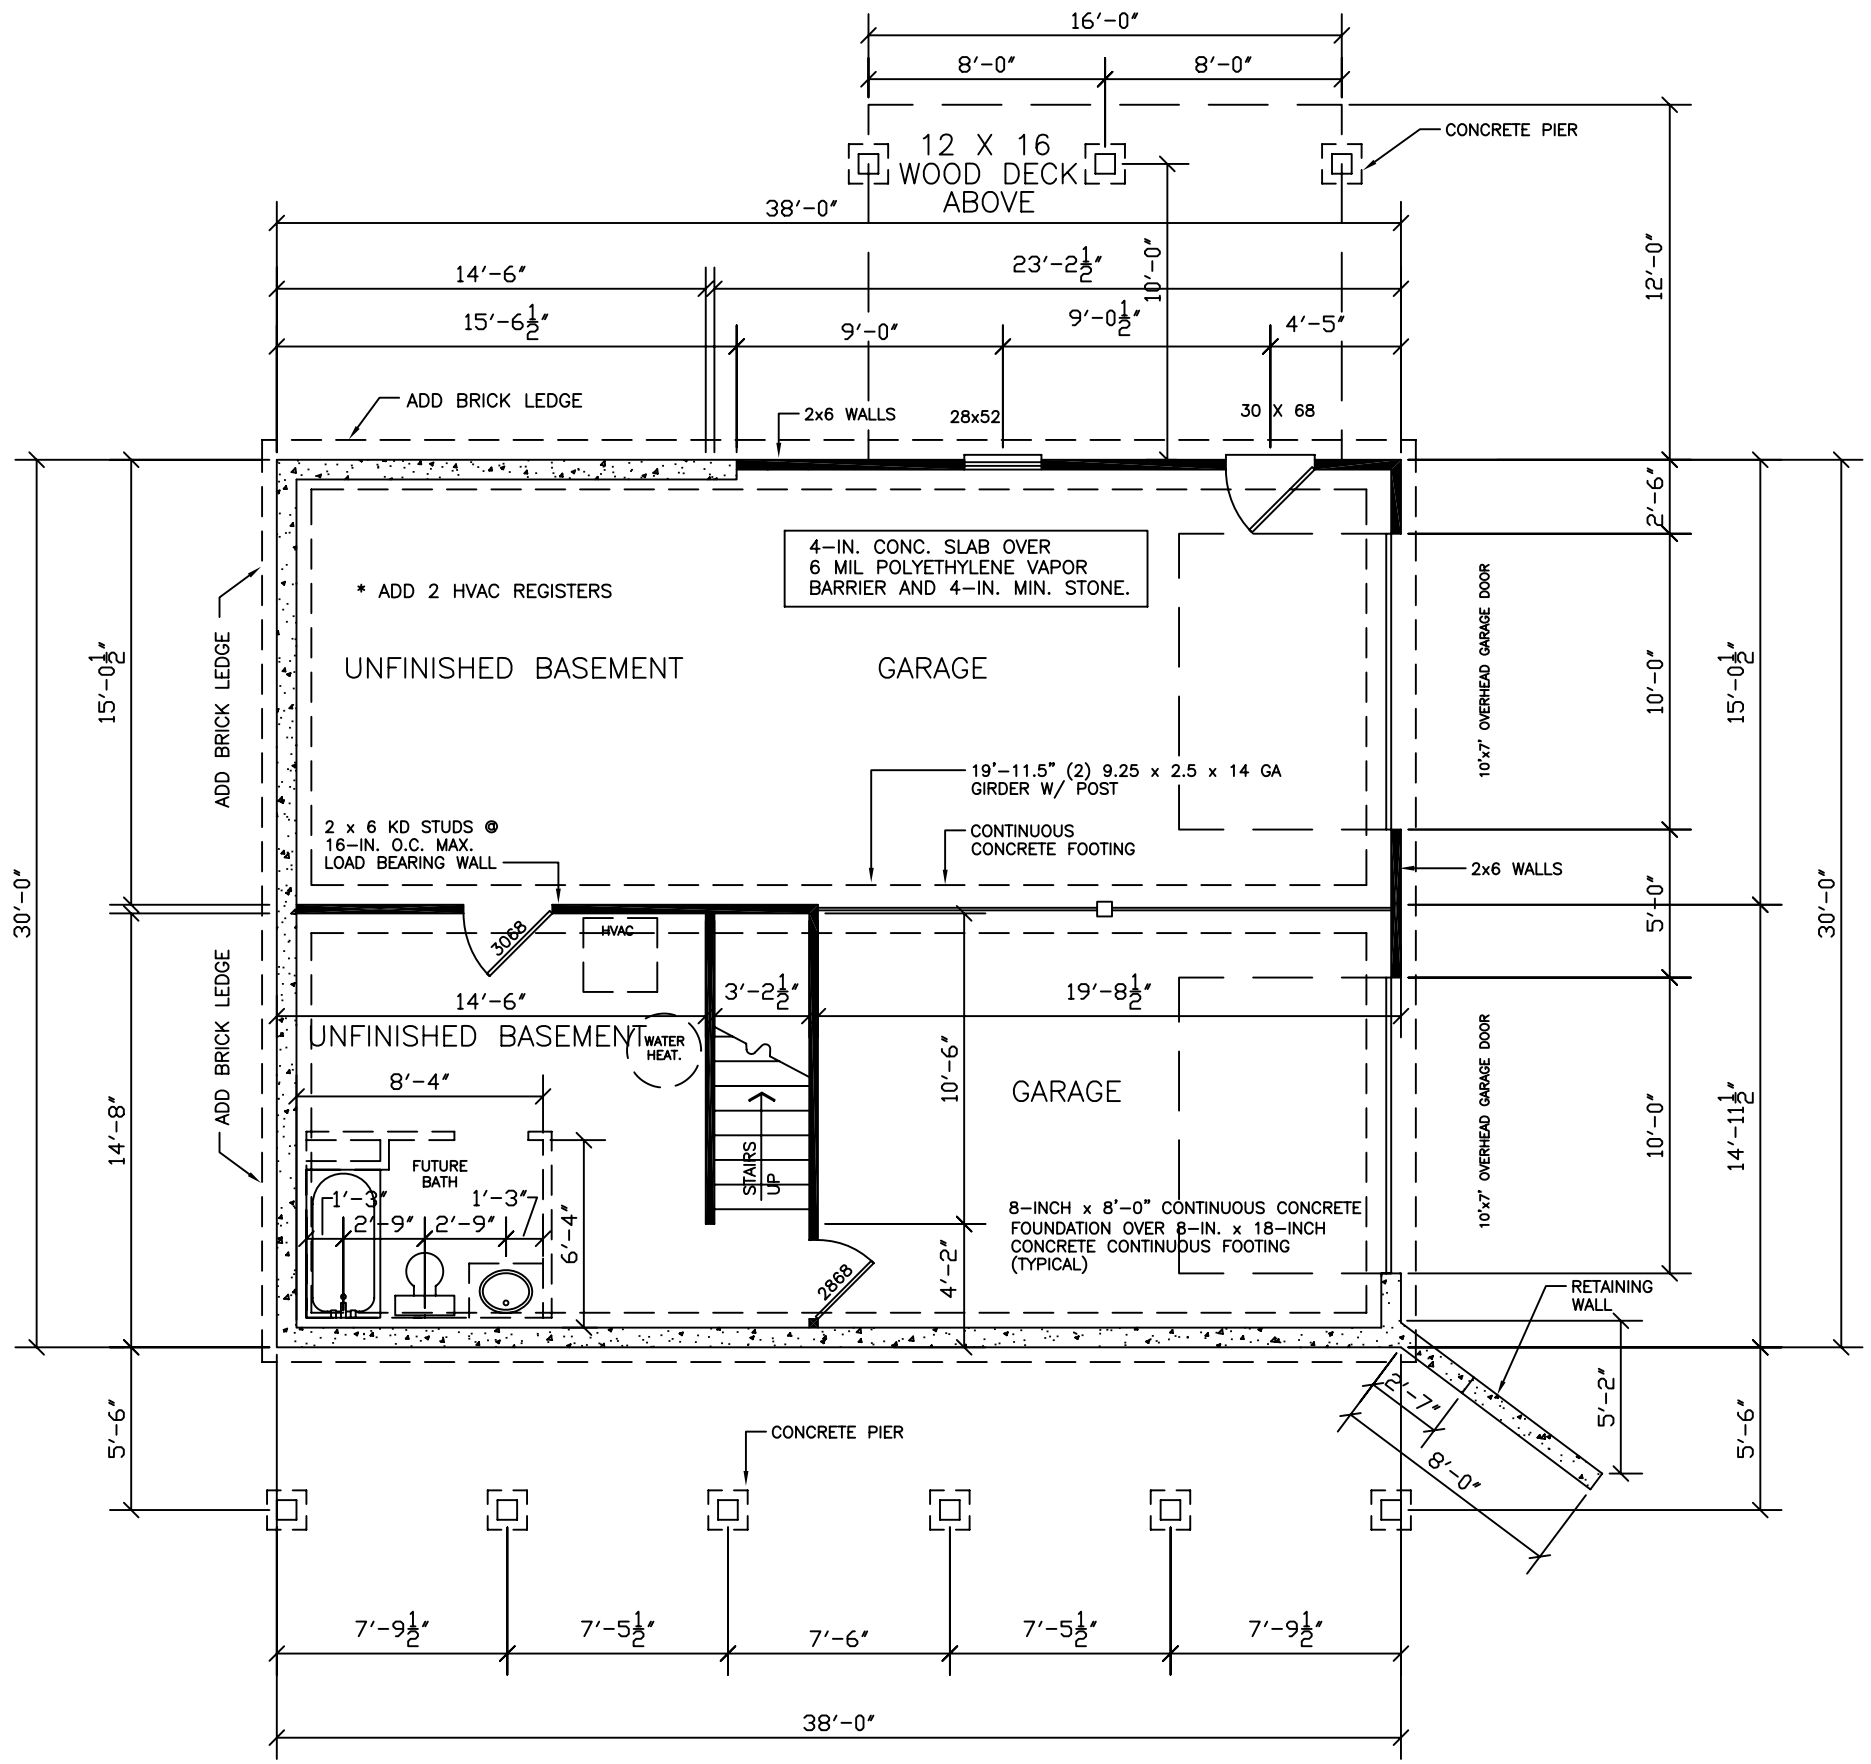

BASEMENT FOUNDATION PLAN

ARGABRIGHT
CONTRACTORS, INC
540-890-2970

VIRGINIA RIDGE
www.virginiaridge.com

DESIGNED BY
FRANK BETZ ASSOCIATES, INC.
1800 LAKE PARK DRIVE/SUITE 101
SMYRNA, GEORGIA 30080
404/431-0888

THE BARTLETT 1710SF
Lot 11

DATE:
03/01/05

SHEET:
B-1